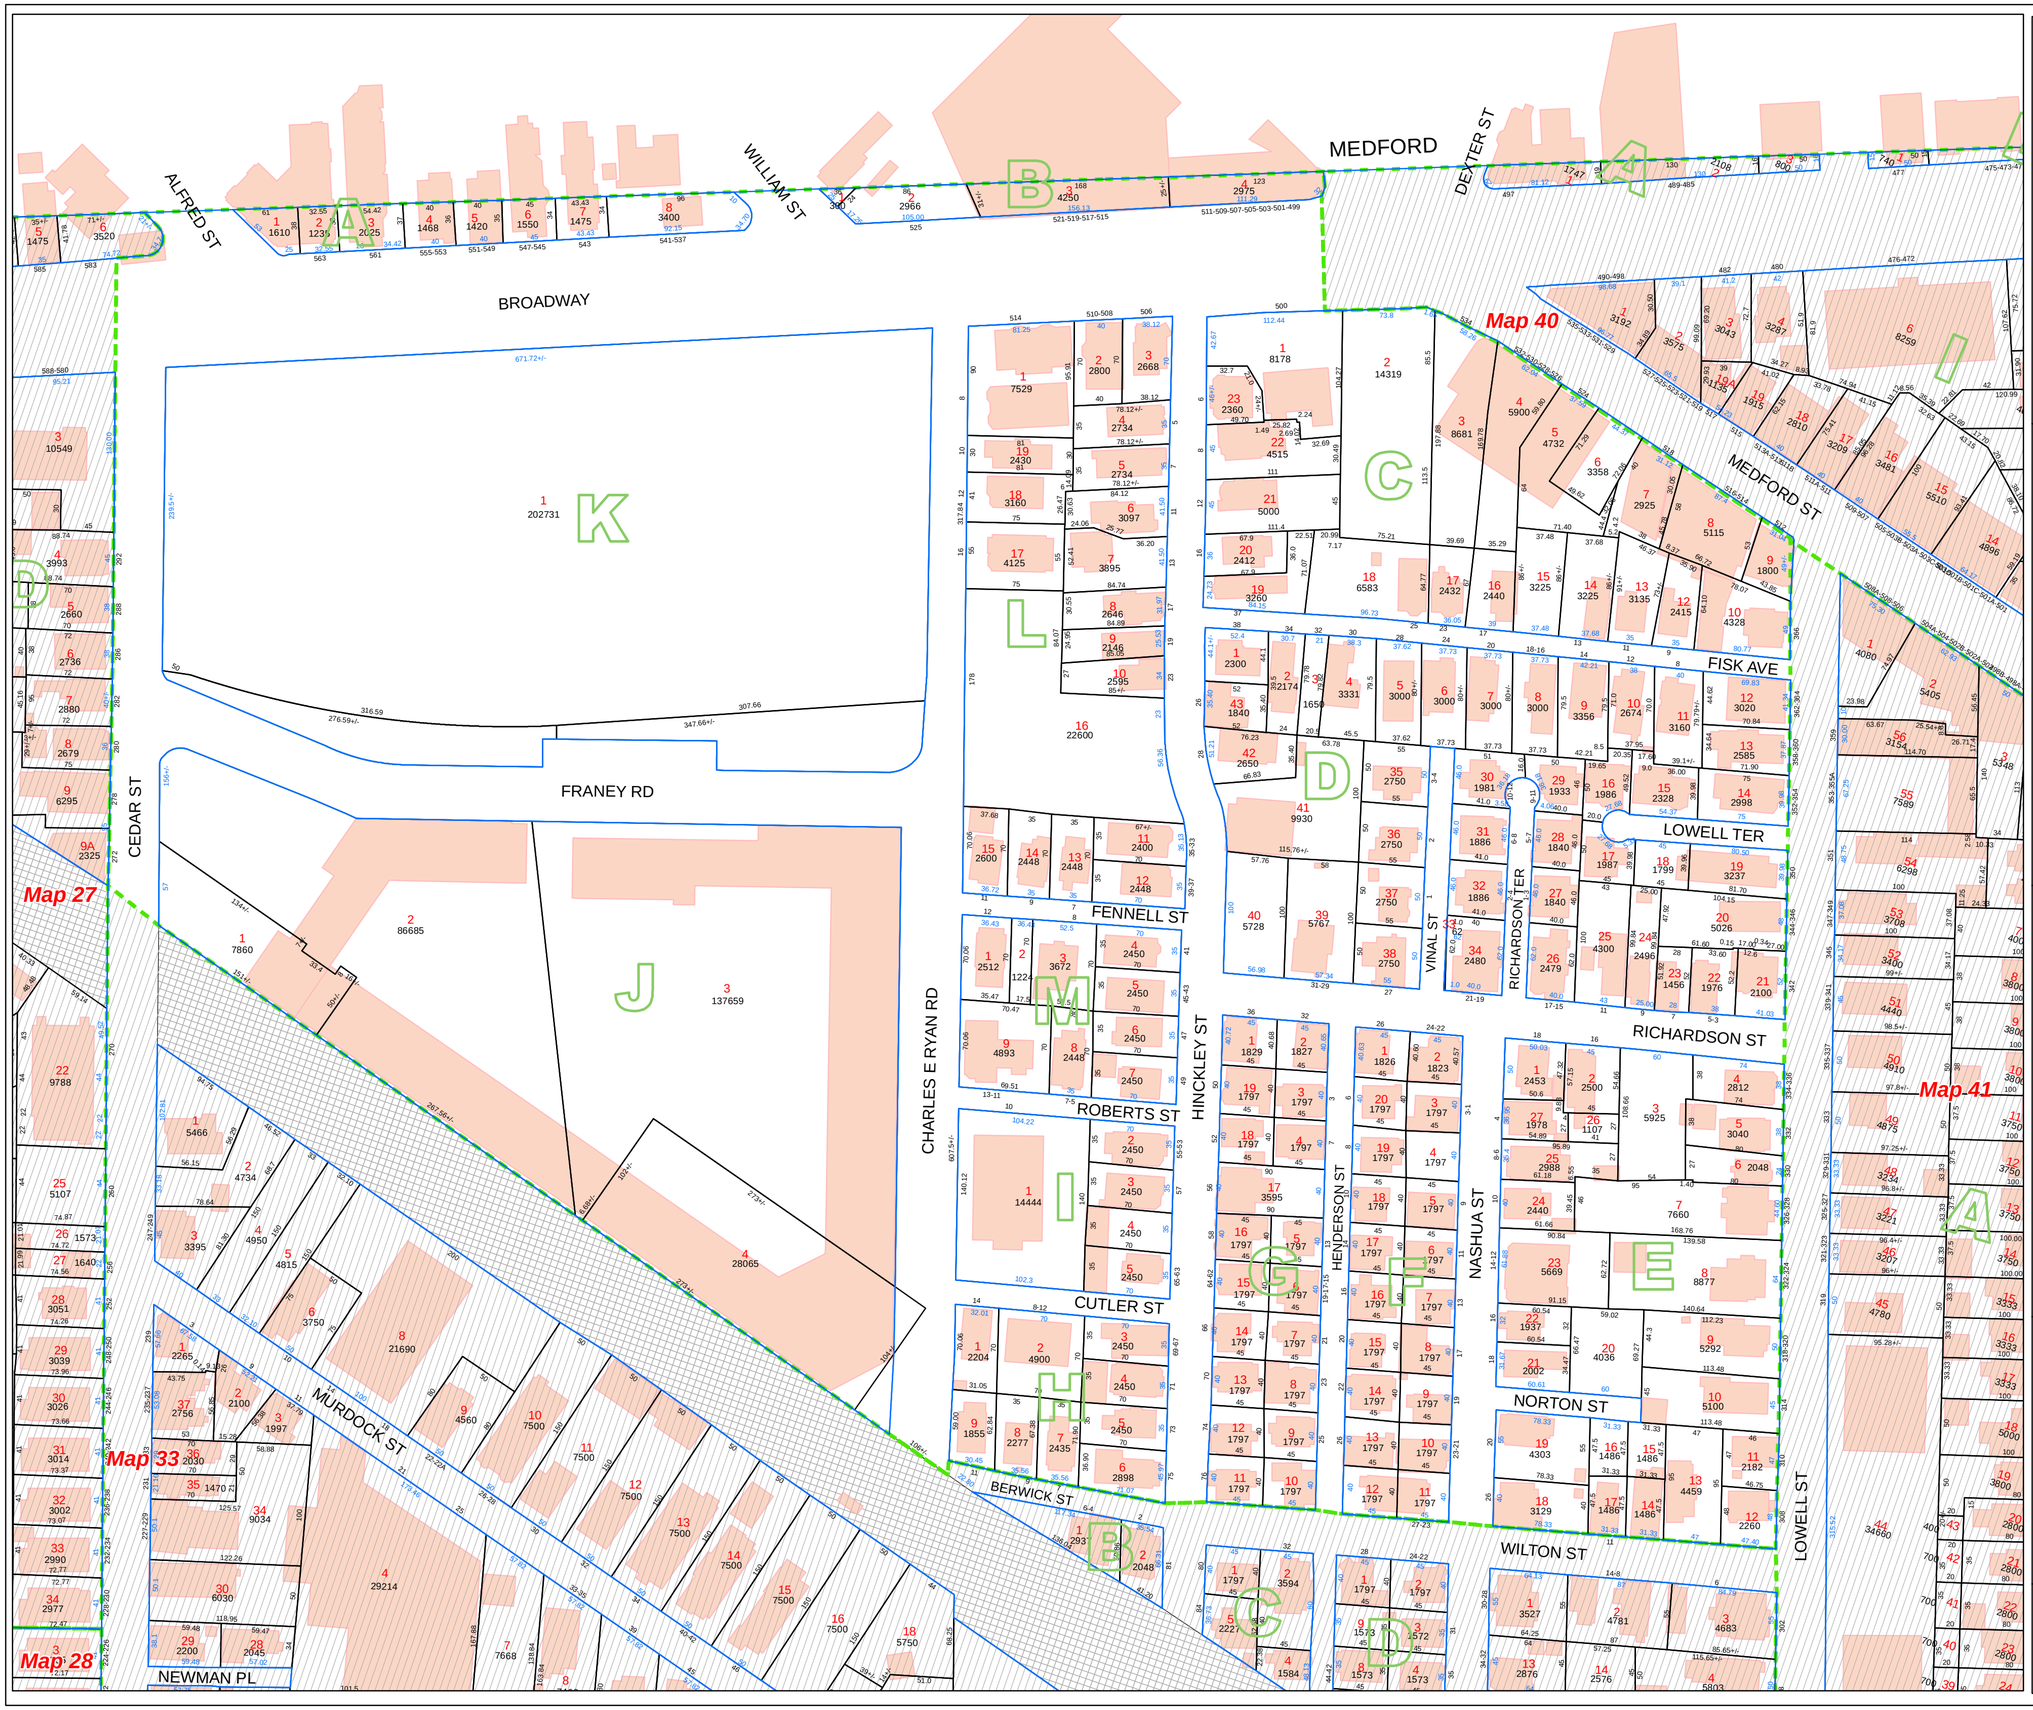


City of

# Somerville

Massachusetts

# Assessors Map

- Parcel Boundary
- Block/ROW Boundary
- Other ROW Boundary
- Assessor Map Boundary
- Water Body
- Building
- Railroad ROW

50 — Lot Dimension
7 — Lot Number
5000 — Square Footage
100 — Frontage Dimension
155 — Street Address

80 40 0 80 Feet

**1" = 80'**

**July 1, 2018**

Sources: Rights-of-way and building footprints were originally developed from Boston Edison Company data, 1995 and have been updated by City of Somerville. Parcel data were originally developed from assessor maps by CDM Smith, 1999 and have been updated by City of Somerville based on City of Somerville records.

NOTE: The data represented on these maps indicate distances and deeded locations of cadastral boundaries in the City of Somerville. They are NOT survey data and should not be treated as such.

# 32